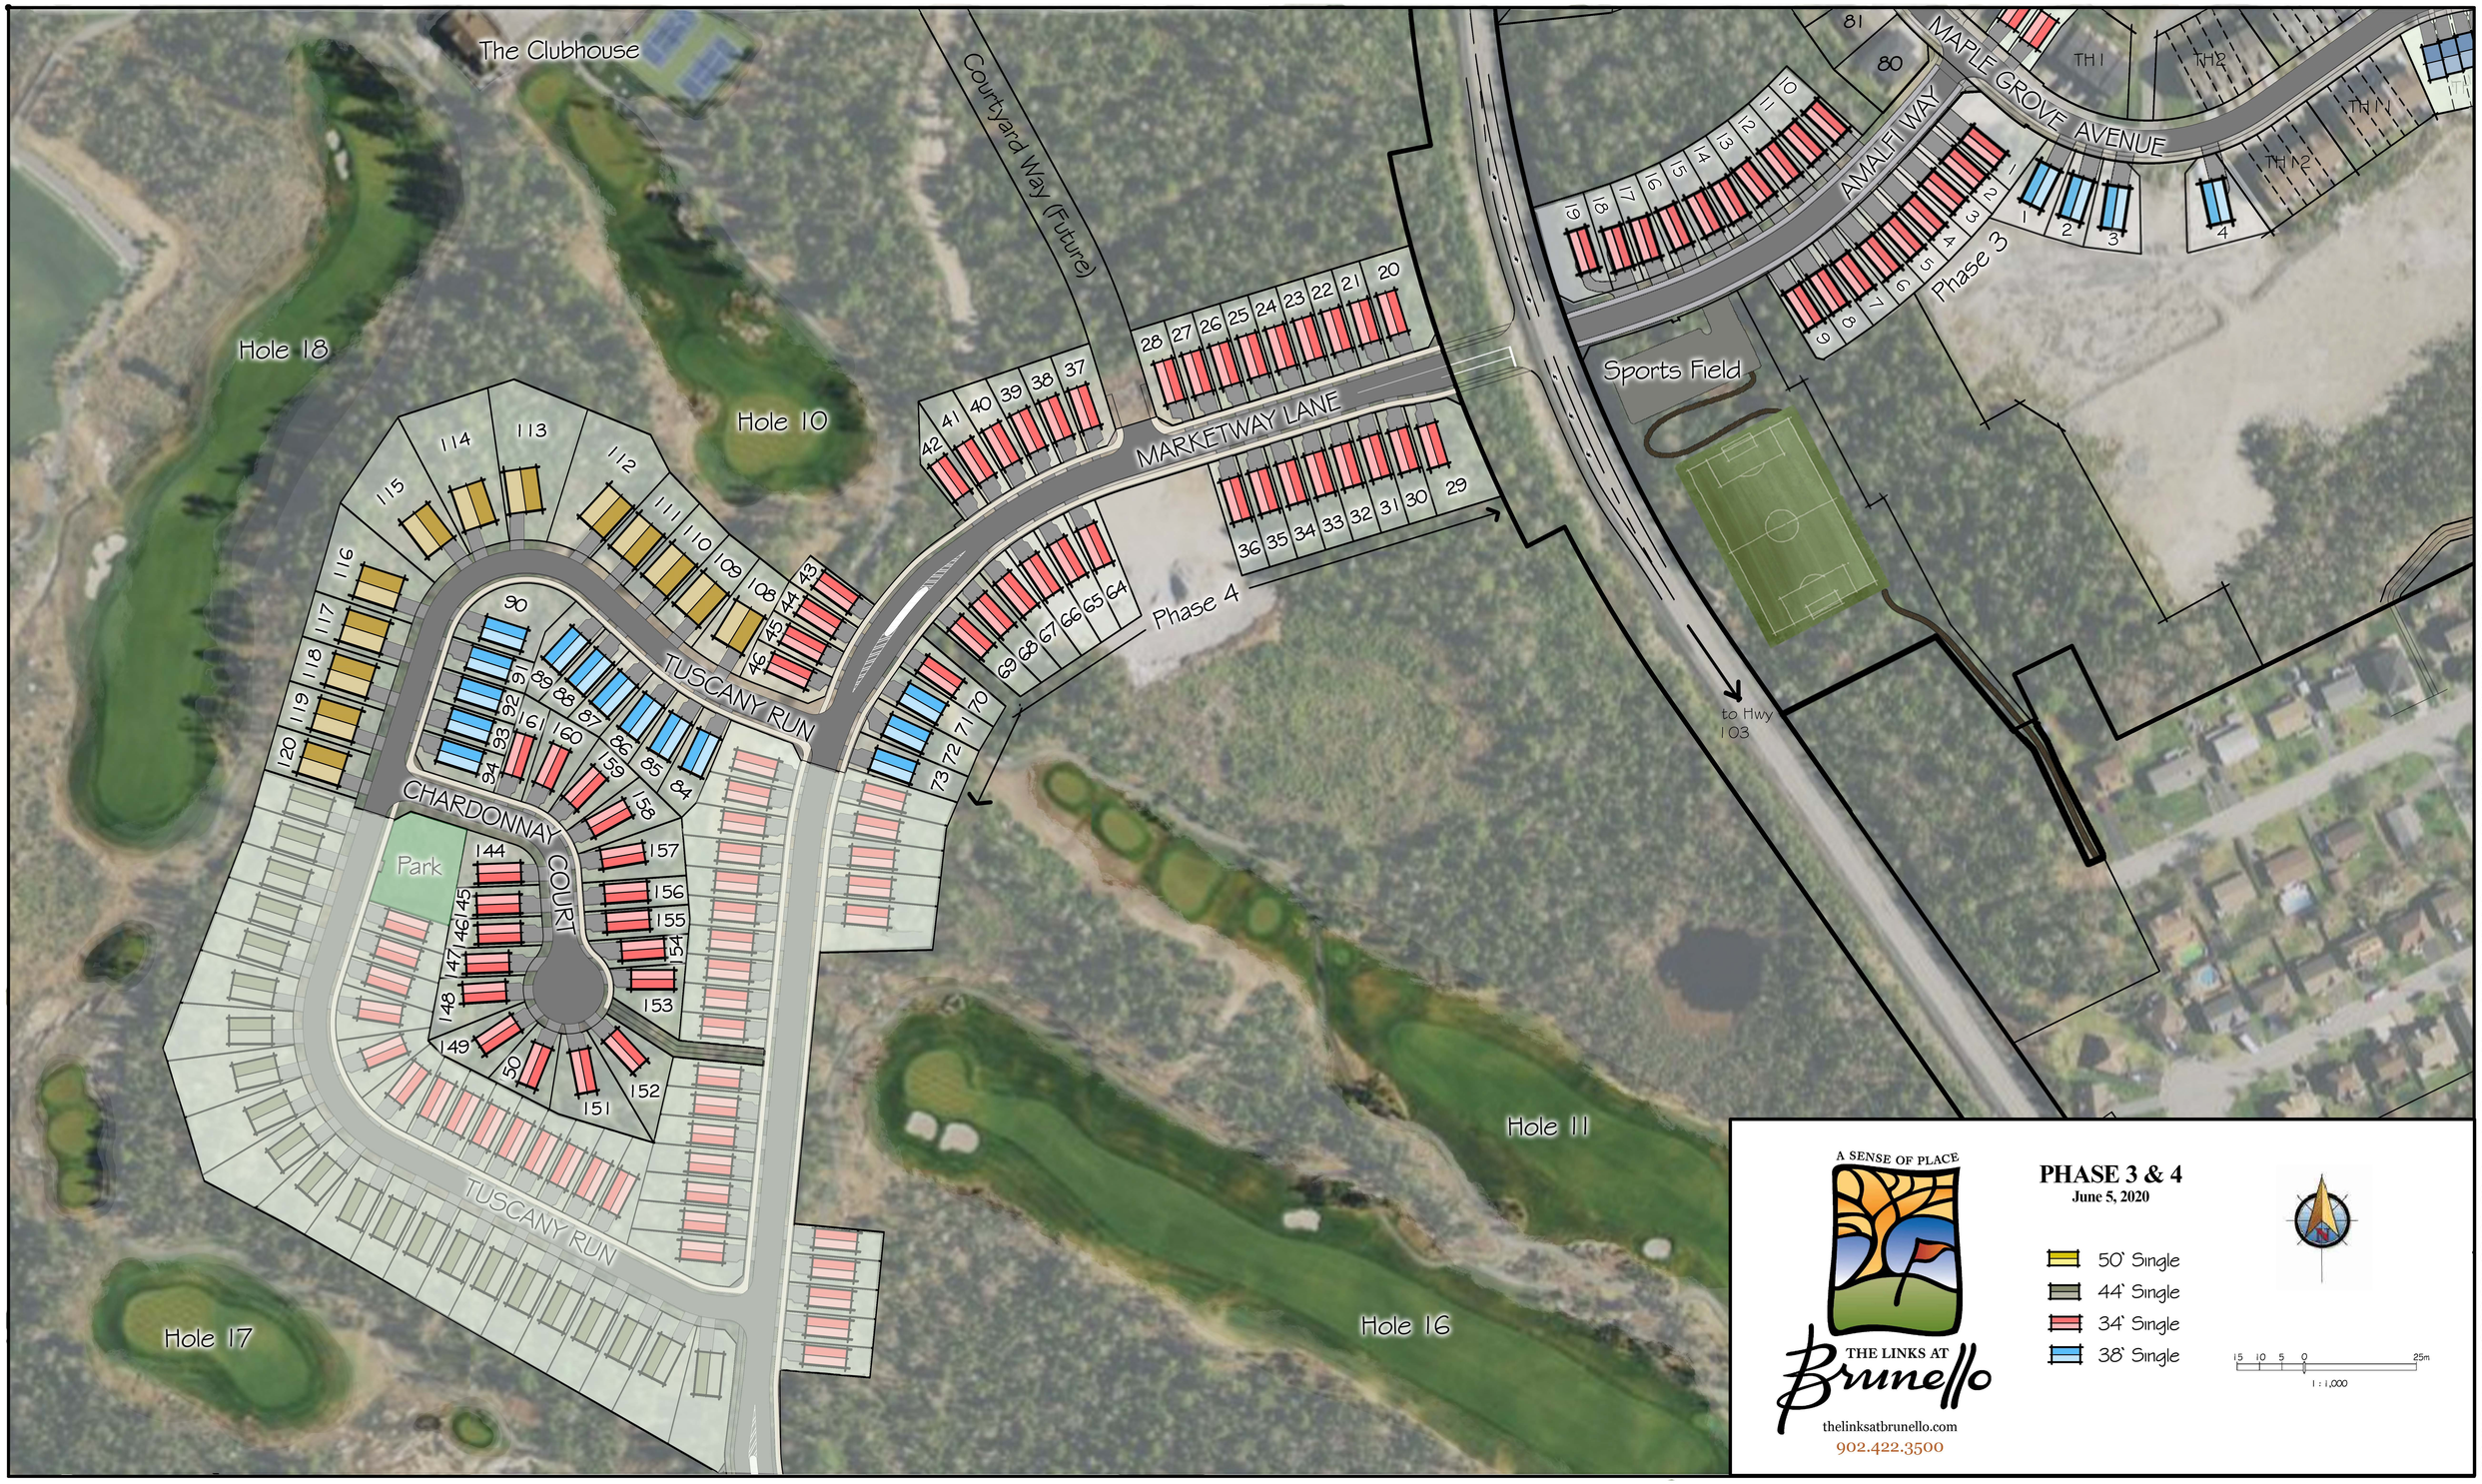

FILE: K:\Dartmouth\2020\201-00108-00_Brunello_Estates_Various\15-Dwg\15.1-Concept_Plans\121-24187-BRUNELLO_BLVD_v102-Phase3_4_5June2020